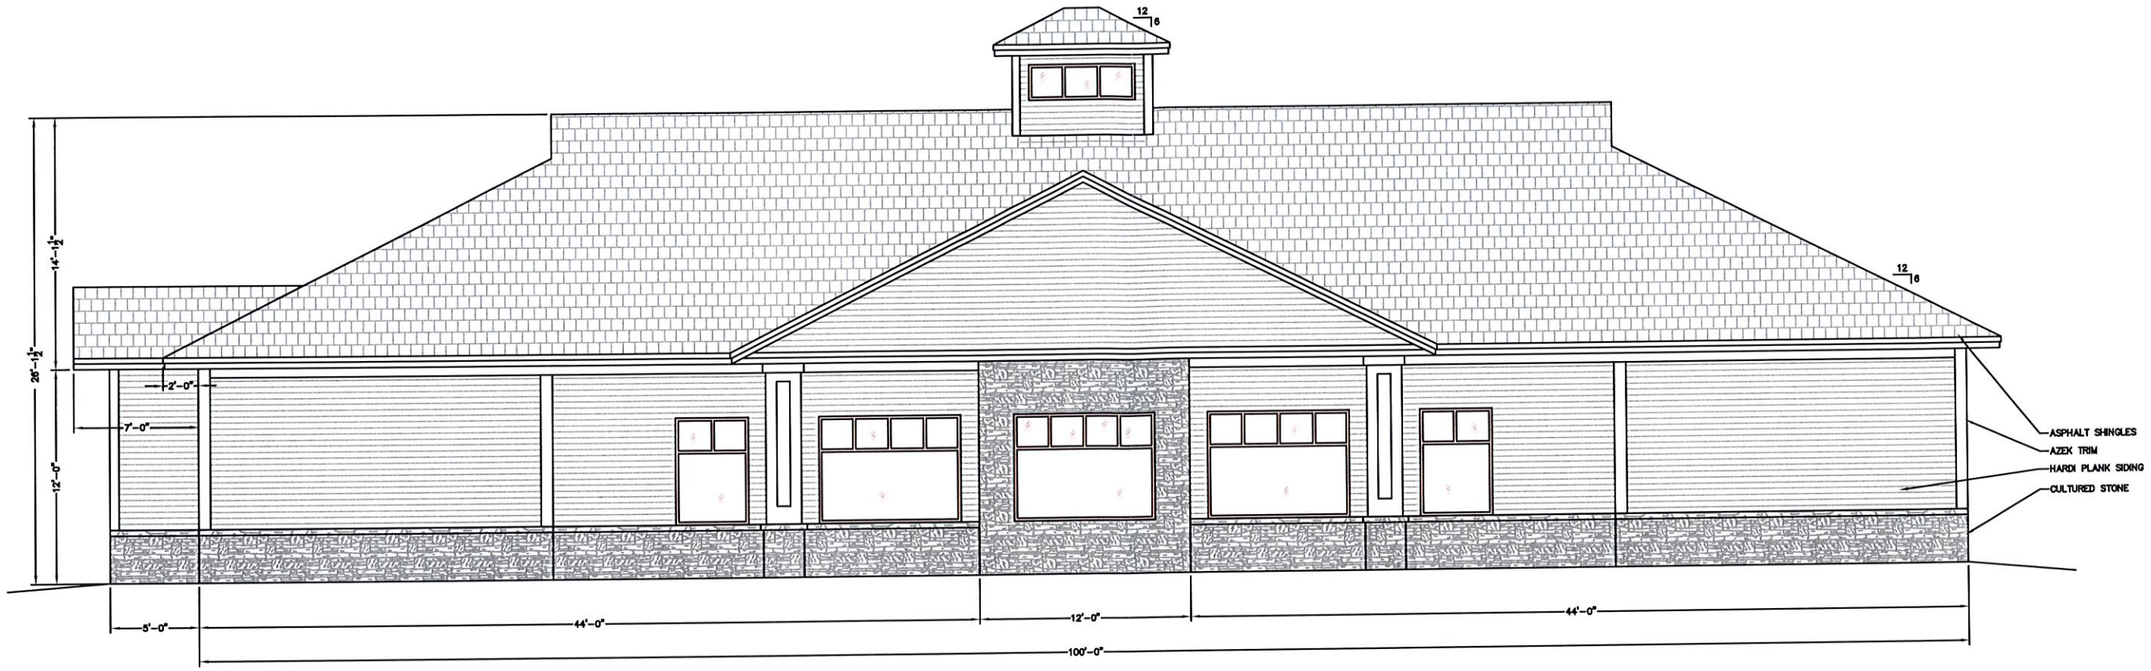

NORTH ELEVATION
SCALE 1/4" = 1'-0"

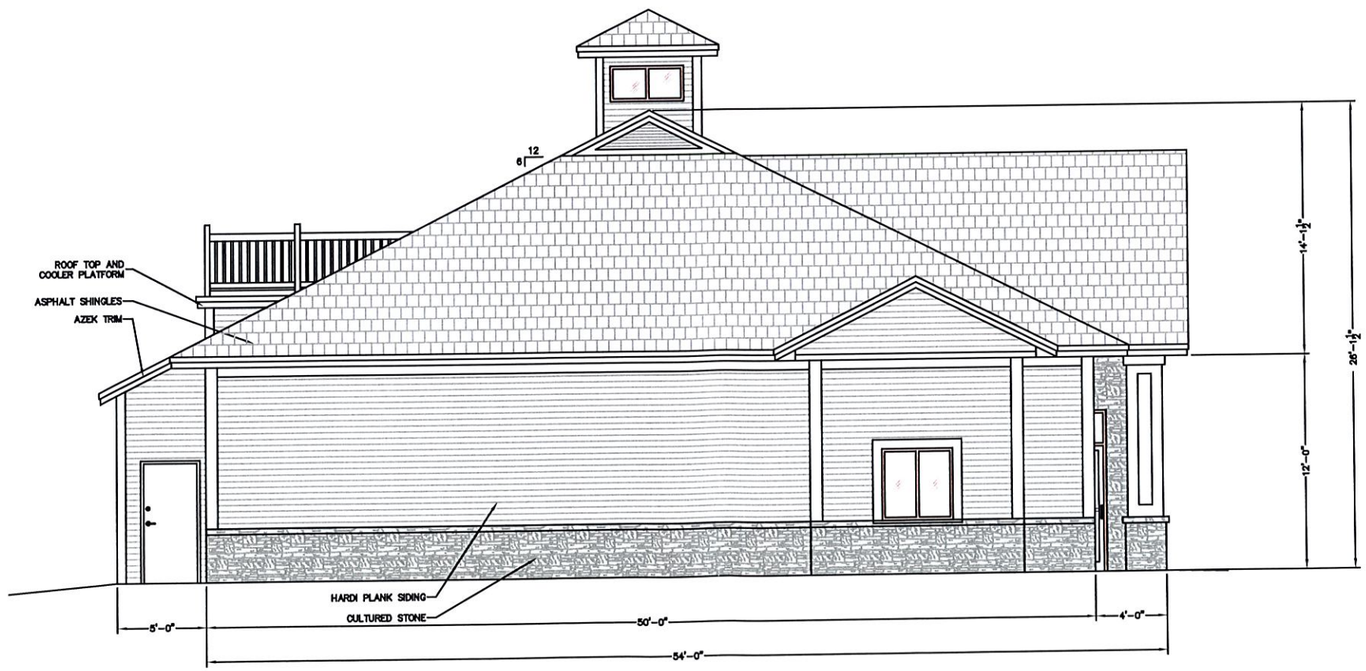

EAST ELEVATION
SCALE 1/4" = 1'-0"

ADVANCE COPY

ENGINEERING E.S. COFFIN SURVEYING © 2013
E.S. COFFIN ENGINEERING & SURVEYING, INC.
432 Cony Road P.O. Box 4687 Augusta, Maine 04330
Ph. (207) 623-9475 Fax (207) 623-9016 Toll Free 1-800-244-9475

NO.	REVISIONS	DATE

SHEET TITLE: NORTH & EAST ELEVATIONS
SCALE: 1/4" = 1'-0"
DRAWN BY: JPK
DATE: OCTOBER 4, 2016
CHECKED BY: BEM

CLIENT & PROJECT: MULLIGANS PROPOSED C-STORE
LOCATION: ROUTE 202
TOWN: MANCHESTER COUNTY: KENNEBEC STATE: MAINE

PROJ. NO. 2015-062

A-1

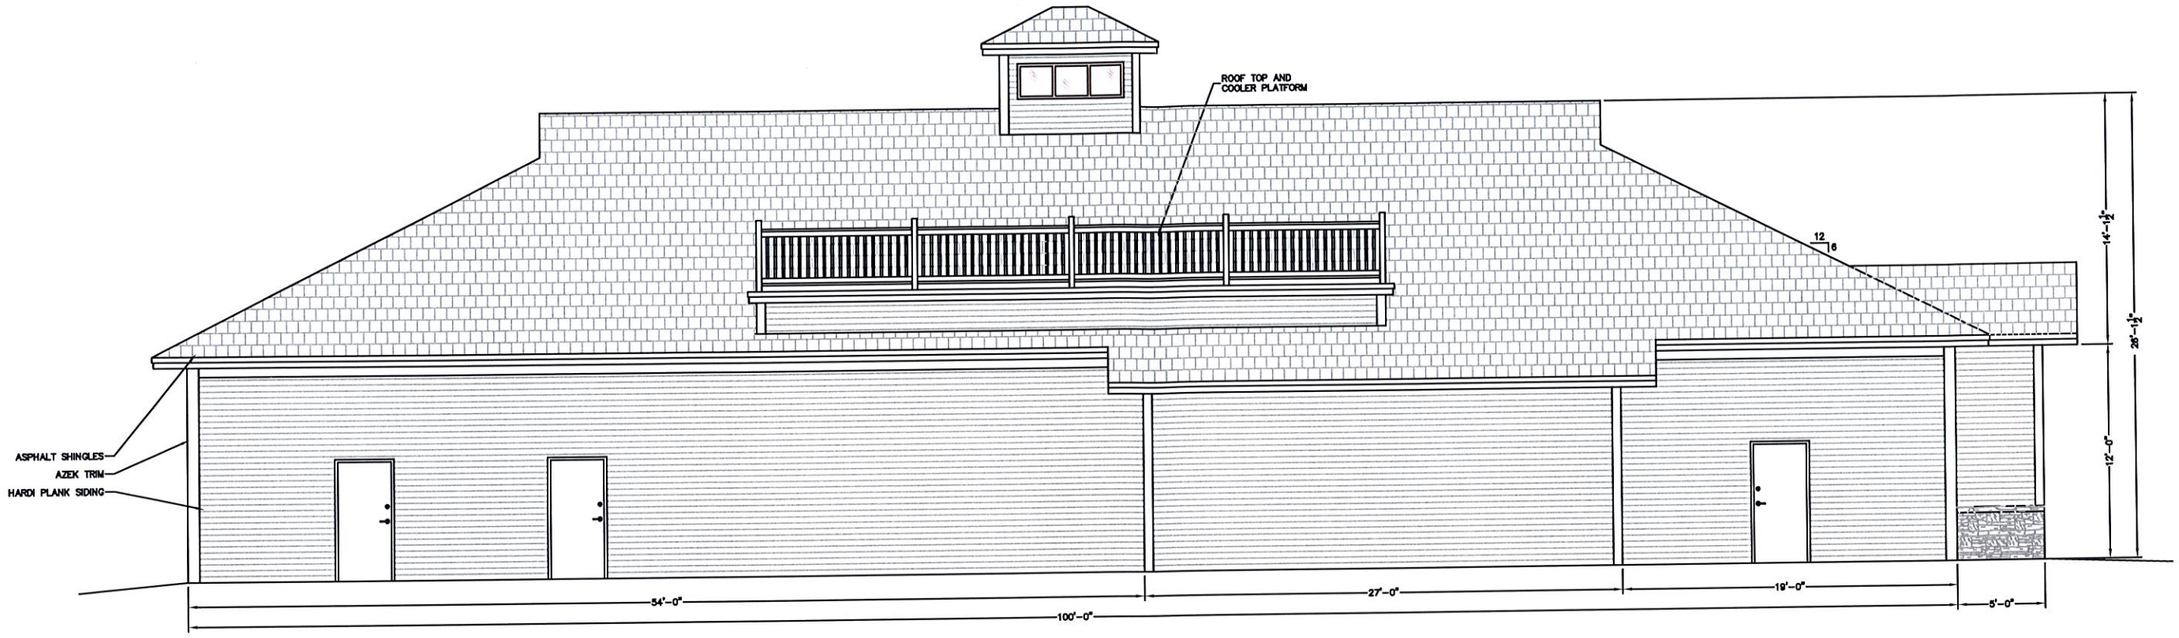

SOUTH ELEVATION
SCALE 1/4" = 1'-0"

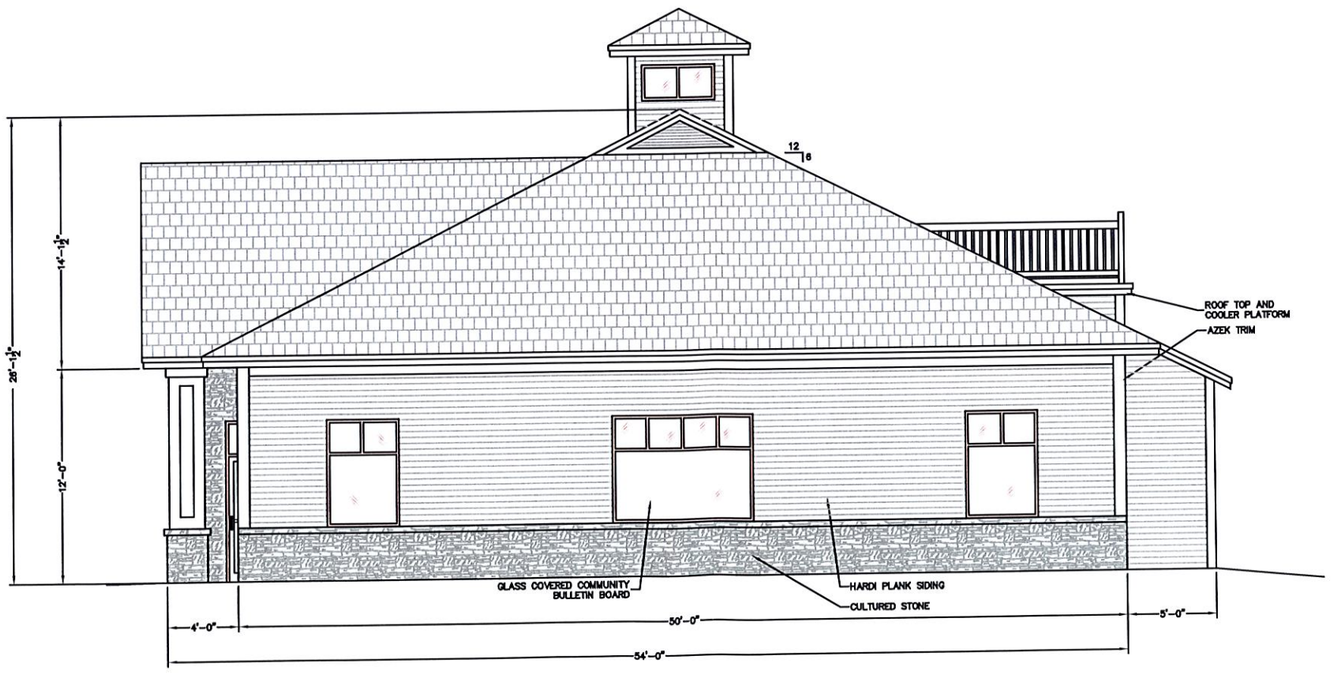

WEST ELEVATION
SCALE 1/4" = 1'-0"

ADVANCE COPY

ENGINEERING
E.S. COFFIN
SURVEYING
© 2015
E.S. COFFIN ENGINEERING & SURVEYING, INC.
432 Cony Road P.O. Box 4687, Augusta, Maine 04330
Ph. (207) 623-9475 Fax (207) 623-9016 Toll Free 1-800-244-9475

NO.	REVISIONS	DATE

SHEET TITLE: SOUTH & WEST ELEVATIONS

SCALE: 1/4" = 1'-0"
DRAWN BY: JPK
DATE: OCTOBER 4, 2016
CHECKED BY: BEM

CLIENT & PROJECT:
MULLIGANS
PROPOSED C-STORE

LOCATION: ROUTE 202
TOWN: MANCHESTER COUNTY: KENNEBEC STATE: MAINE

PROJ. NO. 2015-062

A-2