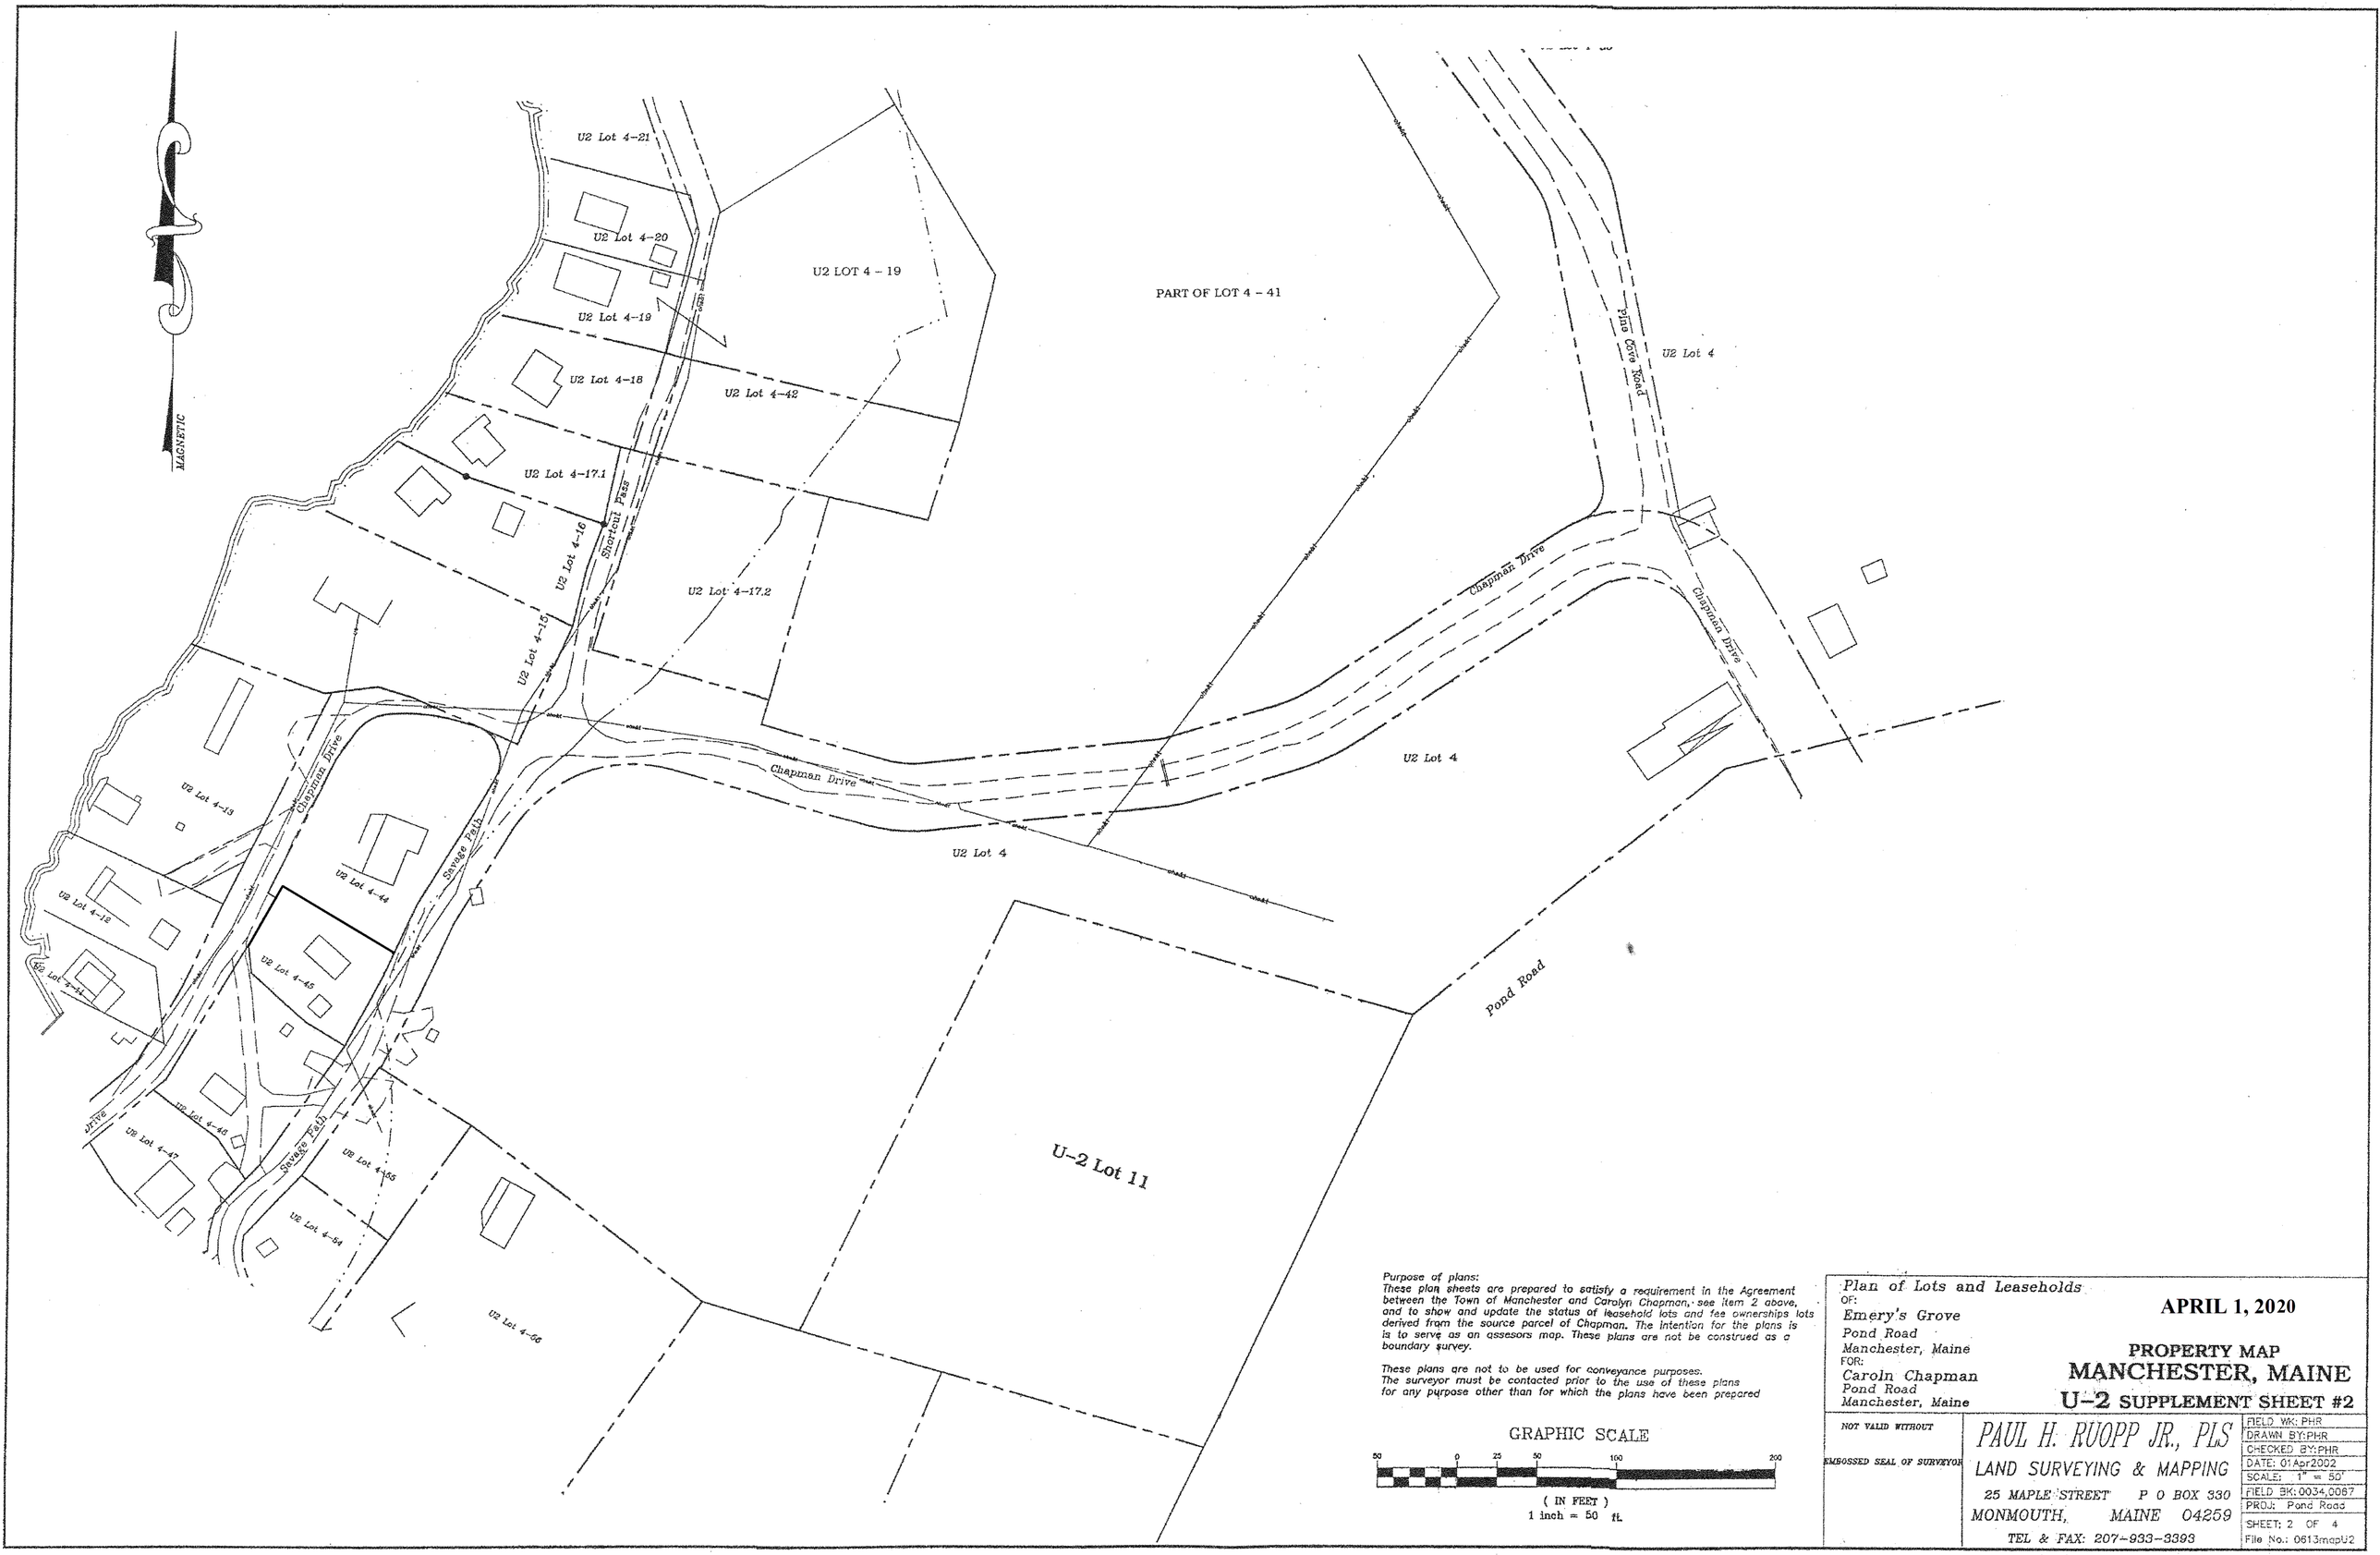

Purpose of plans:
These plan sheets are prepared to satisfy a requirement in the Agreement between the Town of Manchester and Caralyn Chapman, see item 2 above, and to show and update the status of leasehold lots and fee ownerships lots derived from the source parcel of Chapman. The intention for the plans is is to serve as an assesors map. These plans are not be construed as a boundary survey.

These plans are not to be used for conveyance purposes. The surveyor must be contacted prior to the use of these plans for any purpose other than for which the plans have been prepared

GRAPHIC SCALE

50 0 25 50 100 200

(IN FEET)
1 inch = 50 ft.

Plan of Lots and Leaseholds
OF:
Emery's Grove
Pond Road
Manchester, Maine
FOR:
Caroln Chapman
Pond Road
Manchester, Maine

APRIL 1, 2020

PROPERTY MAP
MANCHESTER, MAINE
U-2 SUPPLEMENT SHEET #2

NOT VALID WITHOUT EMBOSSED SEAL OF SURVEYOR

PAUL H. RUOPP JR., PLS
LAND SURVEYING & MAPPING
25 MAPLE STREET P O BOX 330
MONMOUTH, MAINE 04259
TEL & FAX: 207-933-3393

FIELD WK: PHR	
DRAWN BY: PHR	
CHECKED BY: PHR	
DATE: 01Apr2002	
SCALE: 1" = 50'	
FIELD BK: 0034,0087	
PROJ: Pond Road	
SHEET: 2 OF 4	
File No.: 0613mapU2	