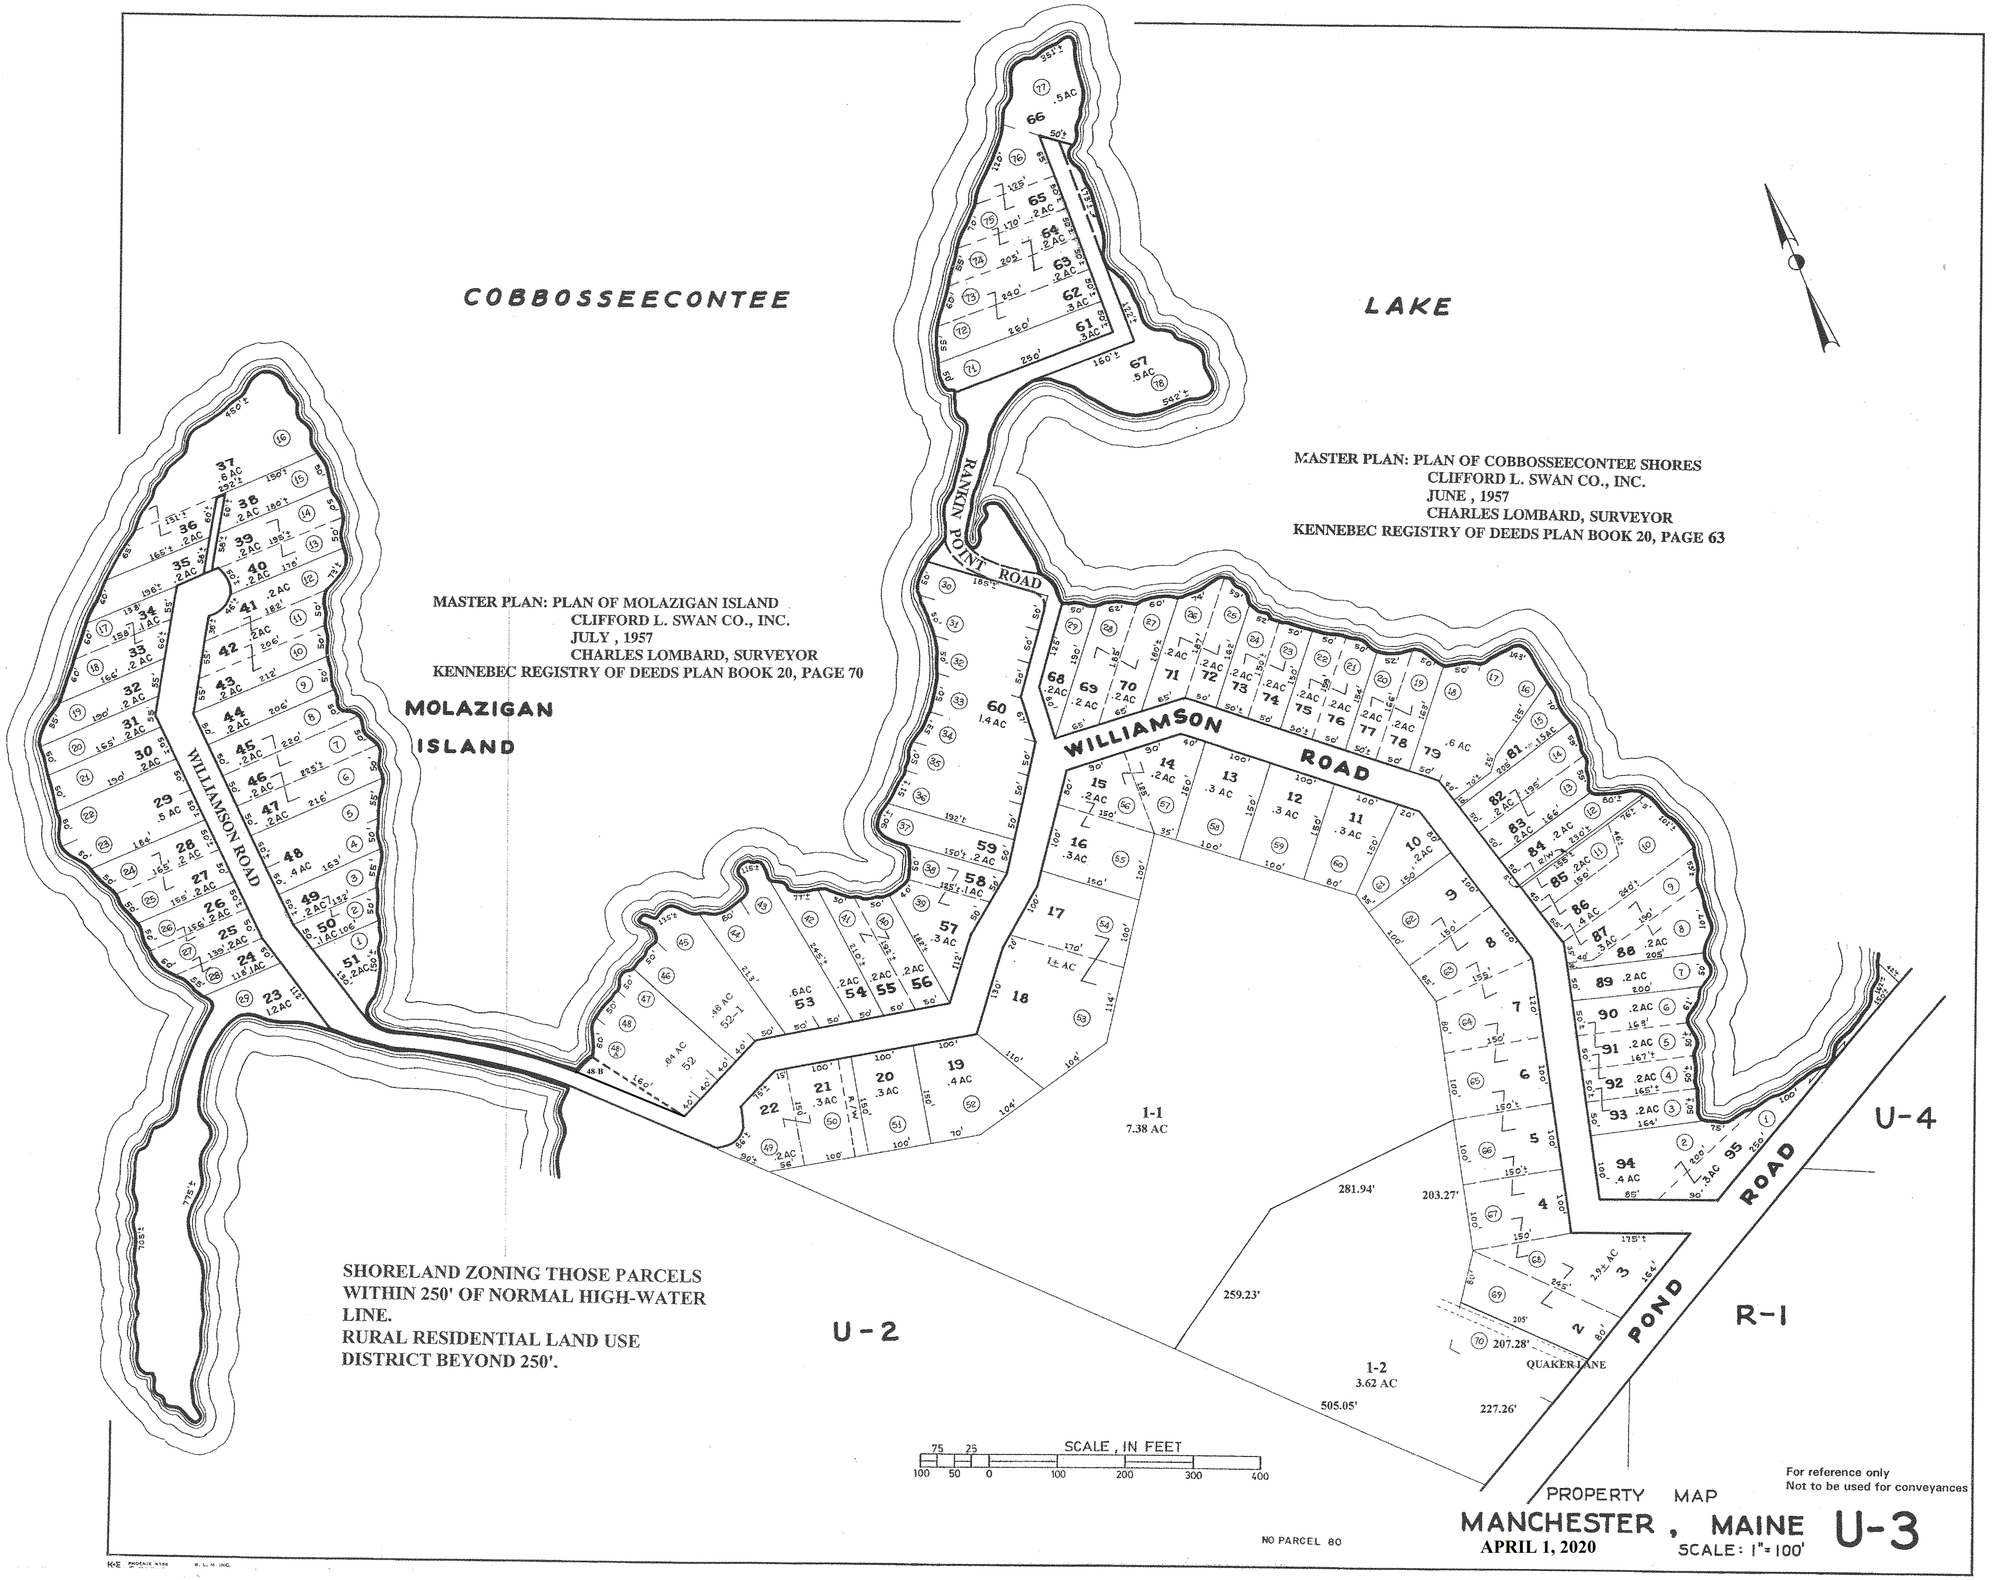
COBBOSSEECONTEE
LAKE
MASTER PLAN: PLAN OF COBBOSSEECONTEE SHORES
CLIFFORD L. SWAN CO., INC.
JUNE , 1957
CHARLES LOMBARD, SURVEYOR
KENNEBEC REGISTRY OF DEEDS PLAN BOOK 20, PAGE 63
MASTER PLAN: PLAN OF MOLAZIGAN ISLAND
CLIFFORD L. SWAN CO., INC.
JULY , 1957
CHARLES LOMBARD, SURVEYOR
KENNEBEC REGISTRY OF DEEDS PLAN BOOK 20, PAGE 70
MOLAZIGAN
ISLAND
WILLIAMSON ROAD
RANKIN POINT ROAD
WILLIAMSON ROAD
POND ROAD
QUAKER LANE
U-2
U-4
R-1
1-1
7.38 AC
1-2
3.62 AC
SHORELAND ZONING THOSE PARCELS
WITHIN 250' OF NORMAL HIGH-WATER
LINE.
RURAL RESIDENTIAL LAND USE
DISTRICT BEYOND 250'.
SCALE, IN FEET
NO PARCEL 80
For reference only
Not to be used for conveyances
PROPERTY MAP
MANCHESTER , MAINE
APRIL 1, 2020
SCALE: 1"=100'
U-3