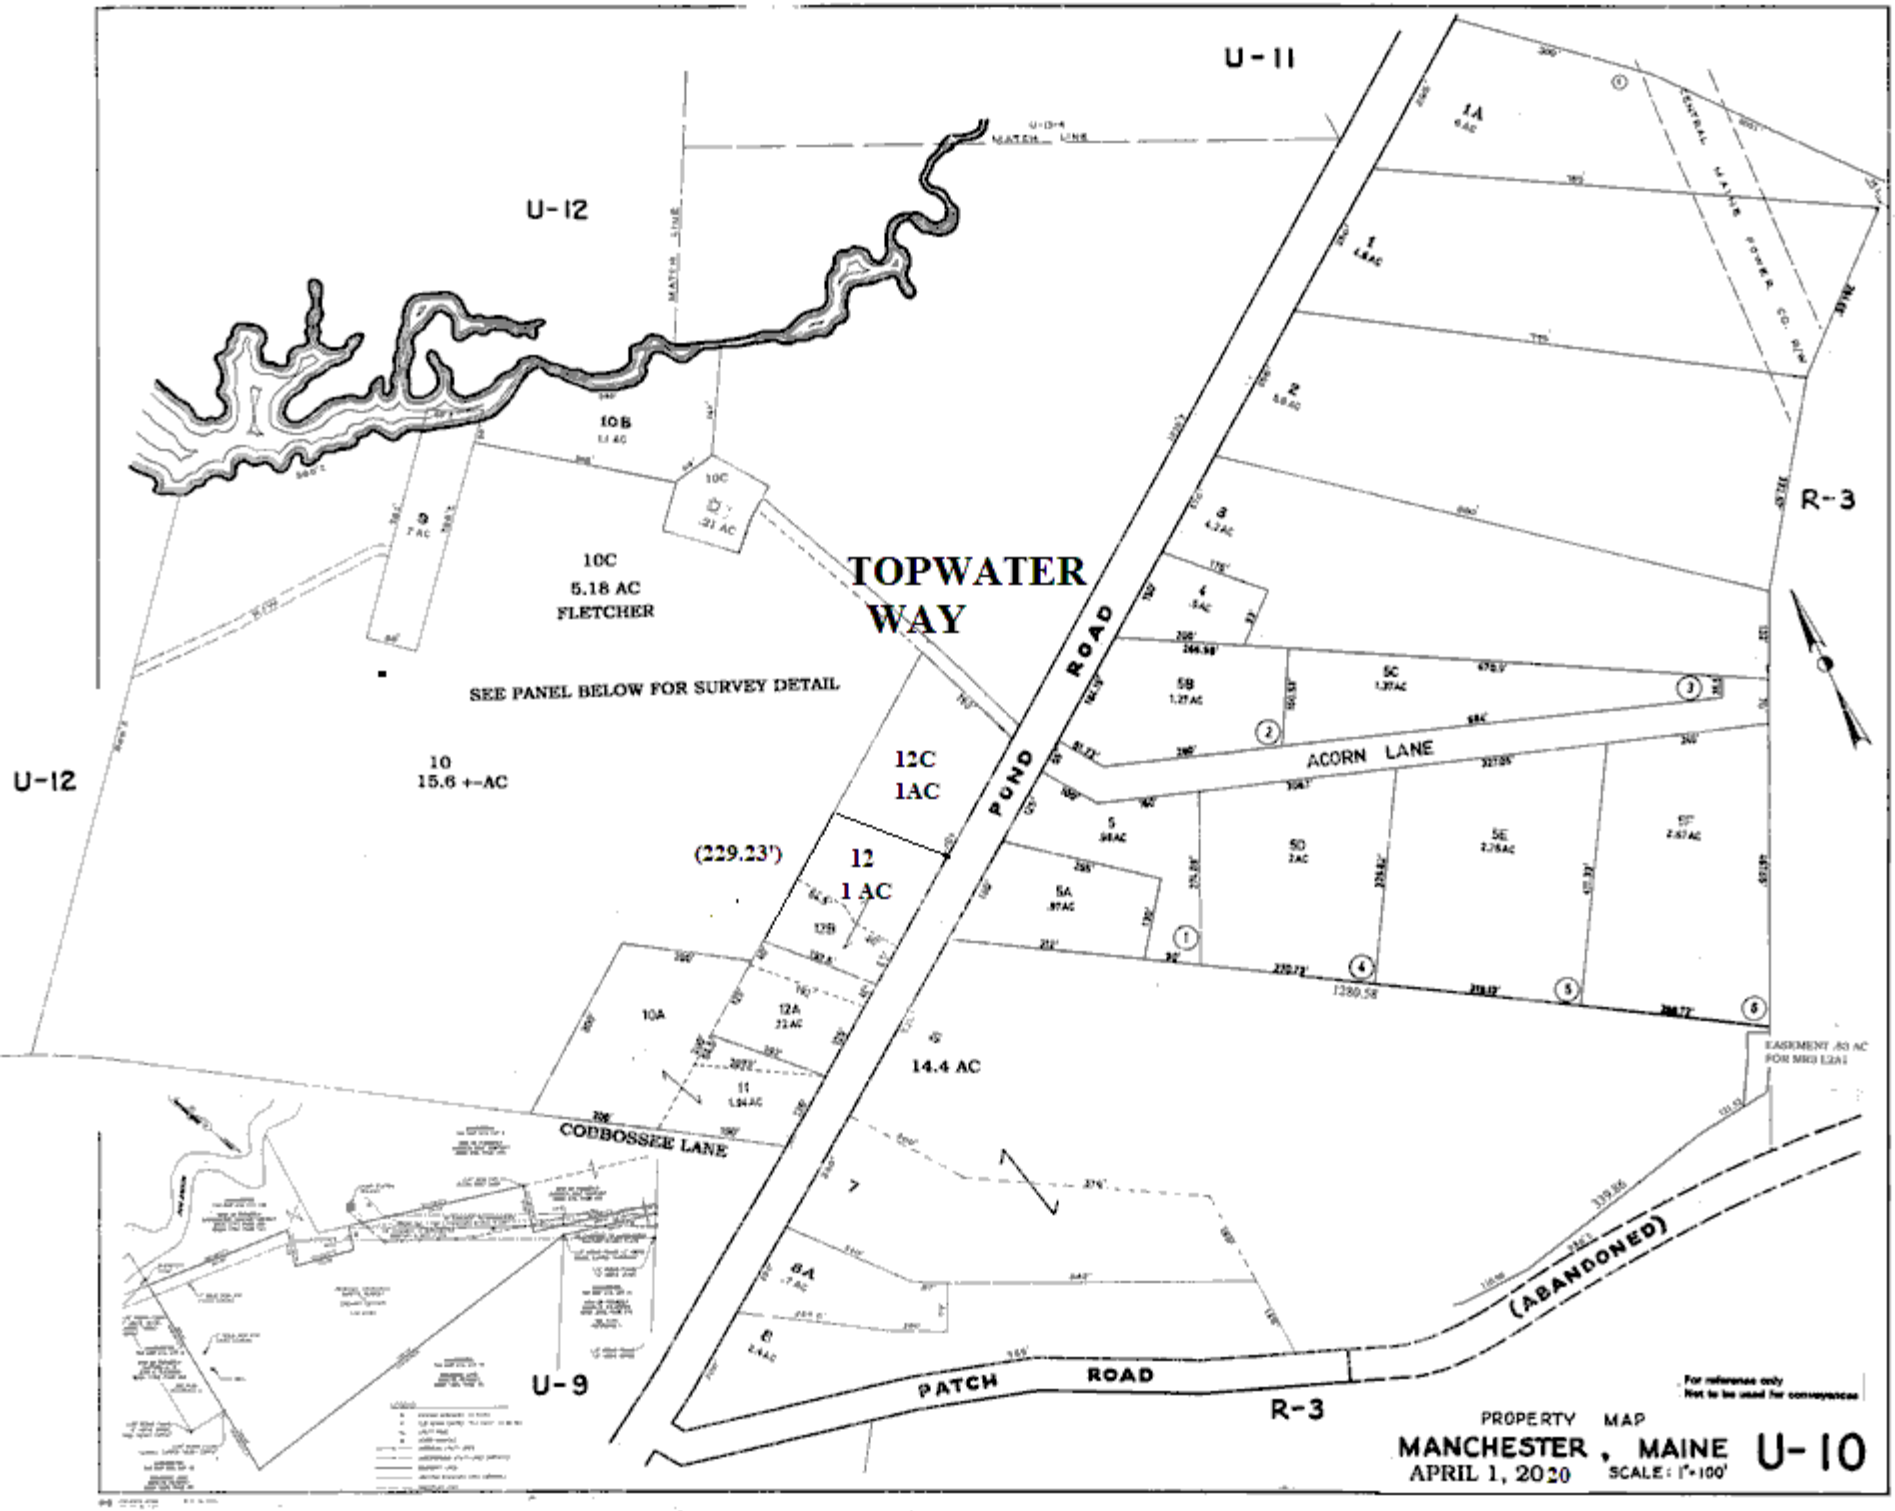
U-11
U-12
U-12
U-9
R-3
R-3
TOPWATER WAY
POND ROAD
ACORN LANE
CODBOSSEE LANE
PATCH ROAD
(ABANDONED)
10C
5.18 AC
FLETCHER
SEE PANEL BELOW FOR SURVEY DETAIL
10
15.6 +-AC
12C
1AC
12
1 AC
(229.23')
14.4 AC
10B
10C
9
10A
12A
11
12B
1A
1
2
3
4
5
5A
5B
5C
5D
5E
5F
6
6A
7
8
CENTRAL MAINE POWER CO. R/W
EASEMENT .83 AC FOR MRS L2A1
For reference only
Not to be used for conveyances
PROPERTY MAP
MANCHESTER, MAINE
APRIL 1, 2020
SCALE: 1"=100'
U-10