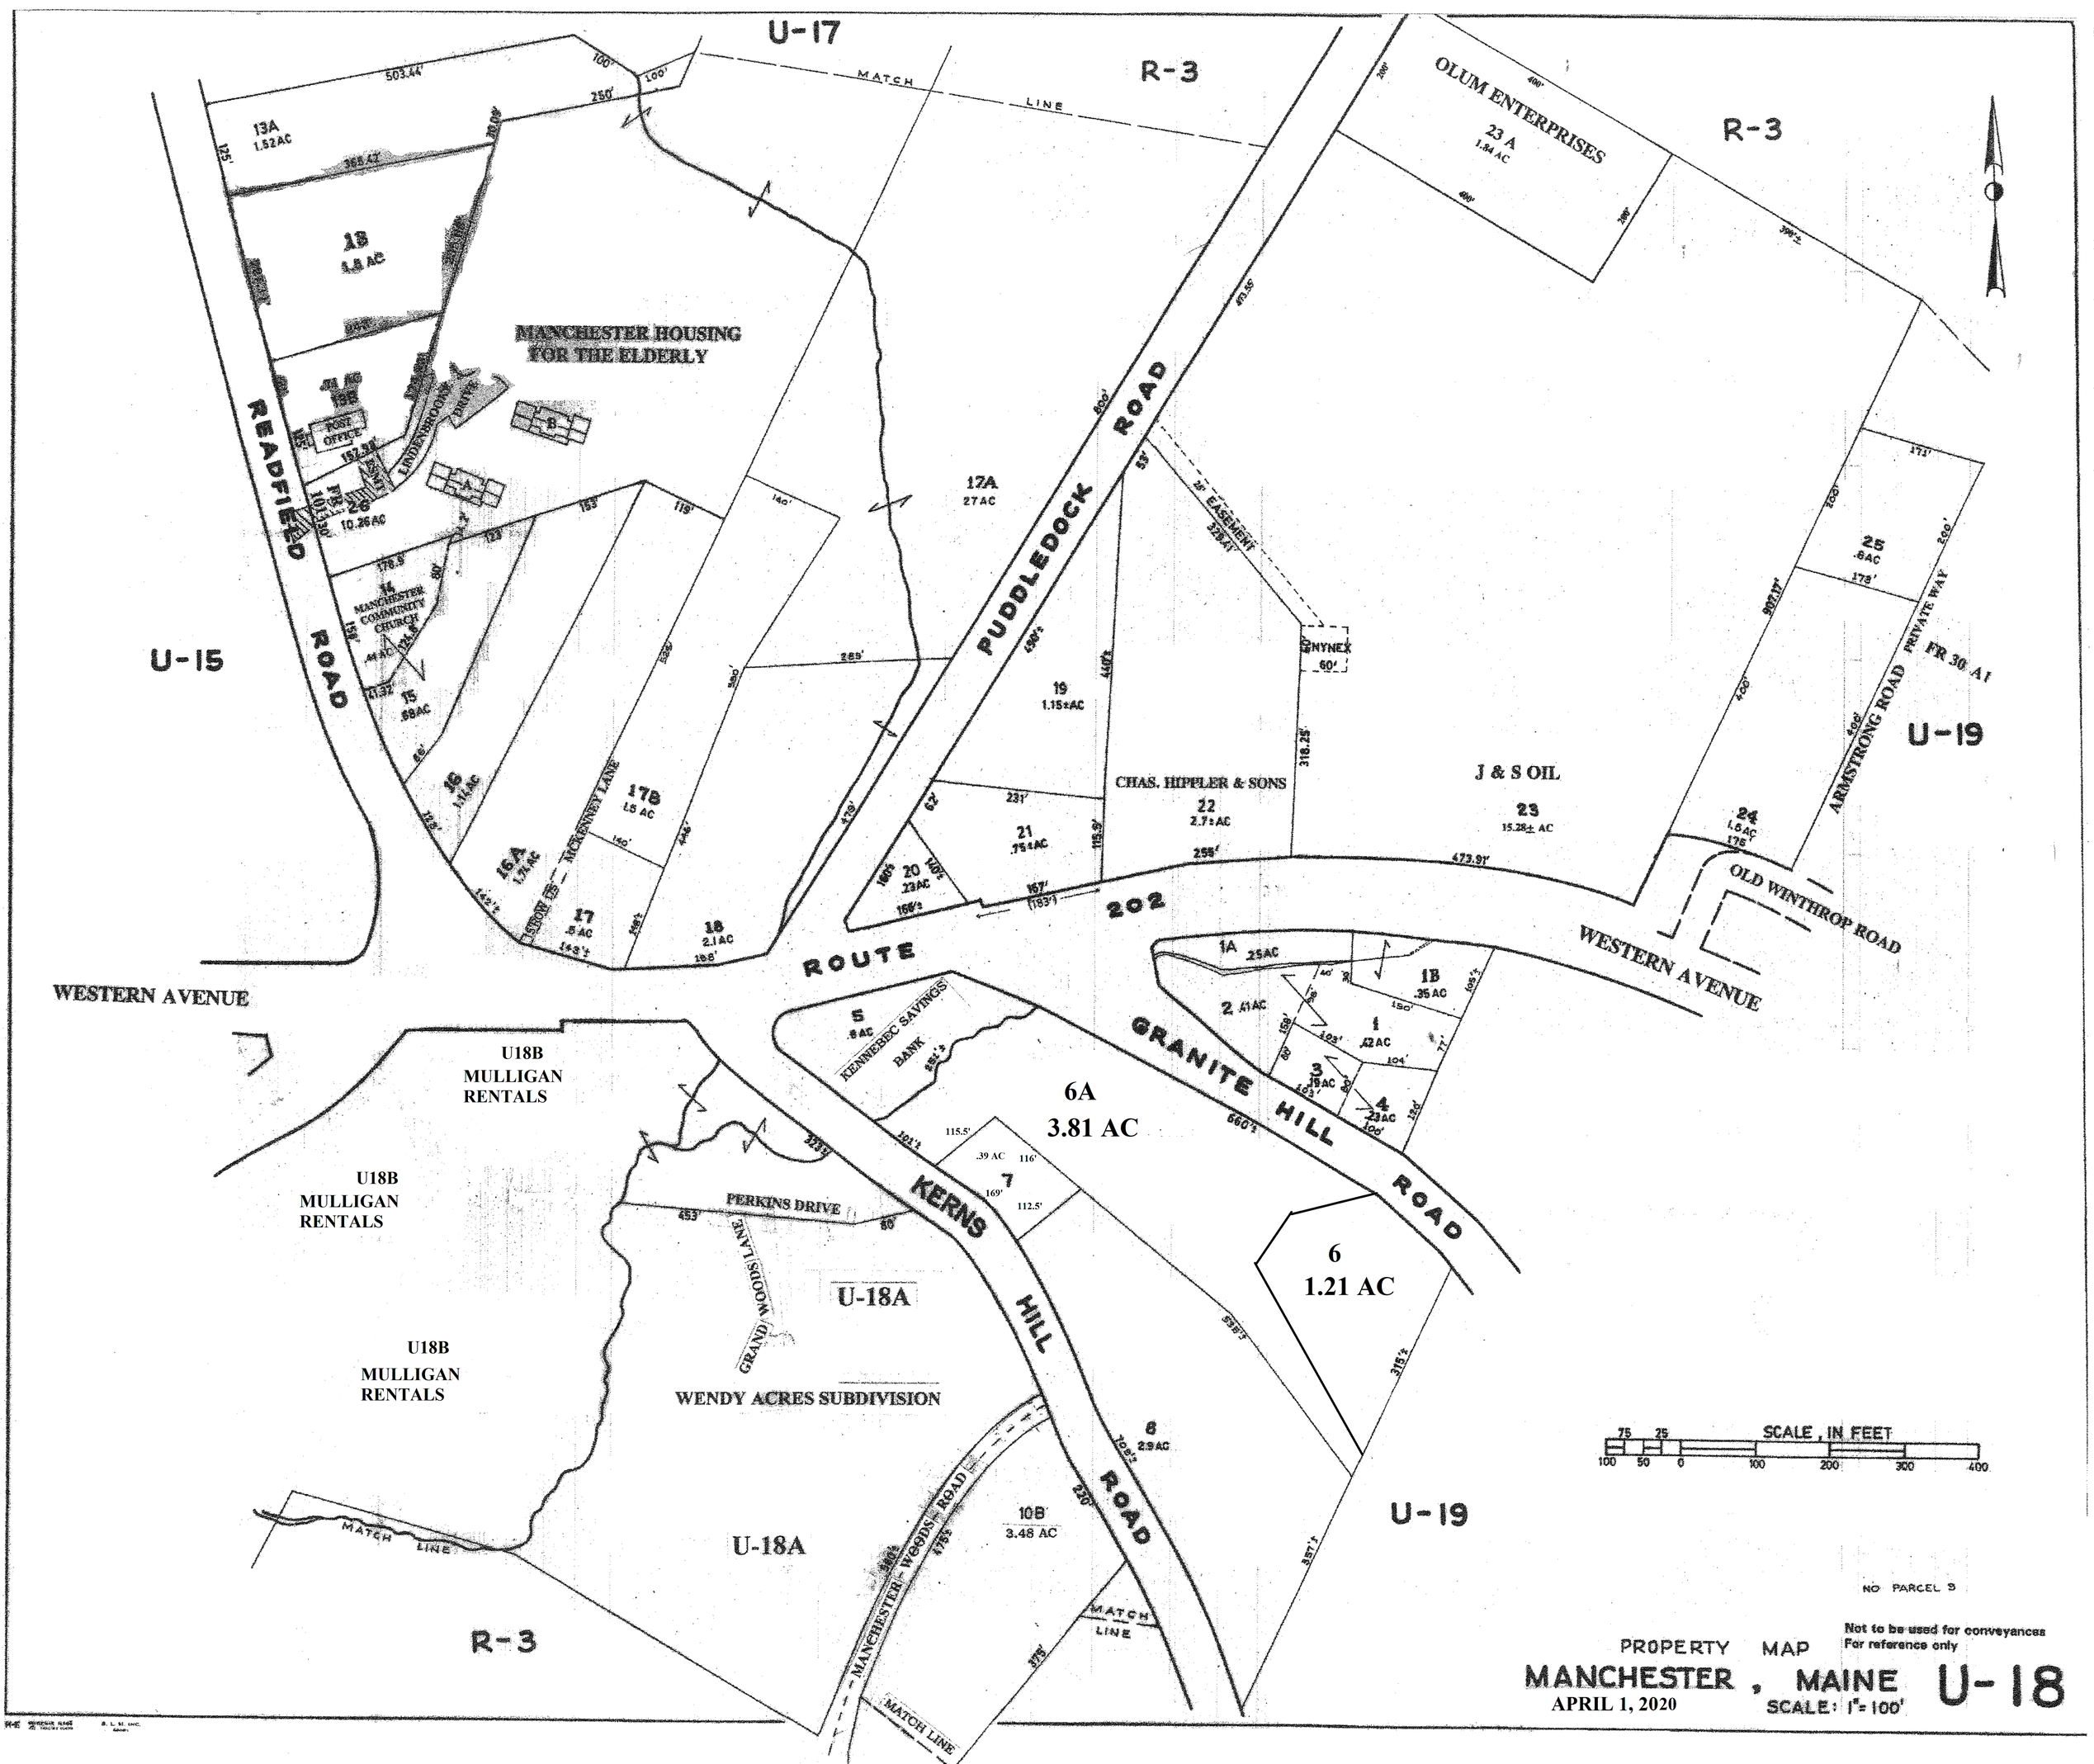
U-17
R-3
MATCH LINE
OLUM ENTERPRISES
23 A
1.84 AC
R-3
13A
1.52AC
13
1.8 AC
MANCHESTER HOUSING
FOR THE ELDERLY
LINDENBROOKE DRIVE
POST OFFICE
26
10.26AC
14
MANCHESTER COMMUNITY CHURCH
15
.68AC
16
1.14AC
16A
1.71AC
17
.5 AC
17B
1.5 AC
18
2.1AC
17A
27AC
19
1.15±AC
20
.23AC
21
.75±AC
22
2.7±AC
CHAS. HIPPLER & SONS
NYNEX
J & S OIL
23
15.28± AC
24
1.6AC
25
.6AC
FR 30 A1
ARMSTRONG ROAD
PRIVATE WAY
U-19
OLD WINTHROP ROAD
WESTERN AVENUE
READFIELD ROAD
U-15
PUDDLEDOCK ROAD
ROUTE 202
WESTERN AVENUE
1A
.25AC
1B
.35 AC
2
.41AC
1
.42AC
3
.19AC
4
.23AC
5
.6AC
KENNEBEC SAVINGS BANK
GRANITE HILL ROAD
6A
3.81 AC
7
.39 AC
6
1.21 AC
U18B
MULLIGAN
RENTALS
U18B
MULLIGAN
RENTALS
U18B
MULLIGAN
RENTALS
PERKINS DRIVE
GRAND WOODS LANE
U-18A
KERNS HILL ROAD
WENDY ACRES SUBDIVISION
8
2.9AC
10B
3.48 AC
U-18A
MATCH LINE
MANCHESTER WOODS ROAD
MATCH LINE
MATCH LINE
R-3
U-19
SCALE, IN FEET
NO PARCEL 9
Not to be used for conveyances
For reference only
PROPERTY MAP
MANCHESTER, MAINE
APRIL 1, 2020
SCALE: 1"=100'
U-18